

20ft self-contained home


DIMENSIONED CONCEPT

High-cube shell assumed

All dimensions in millimetres

Concept 01 / Fixed bed + full bathroom / 1 occupant, occasional second occupant

5,640 FINISHED CLEAR LENGTH

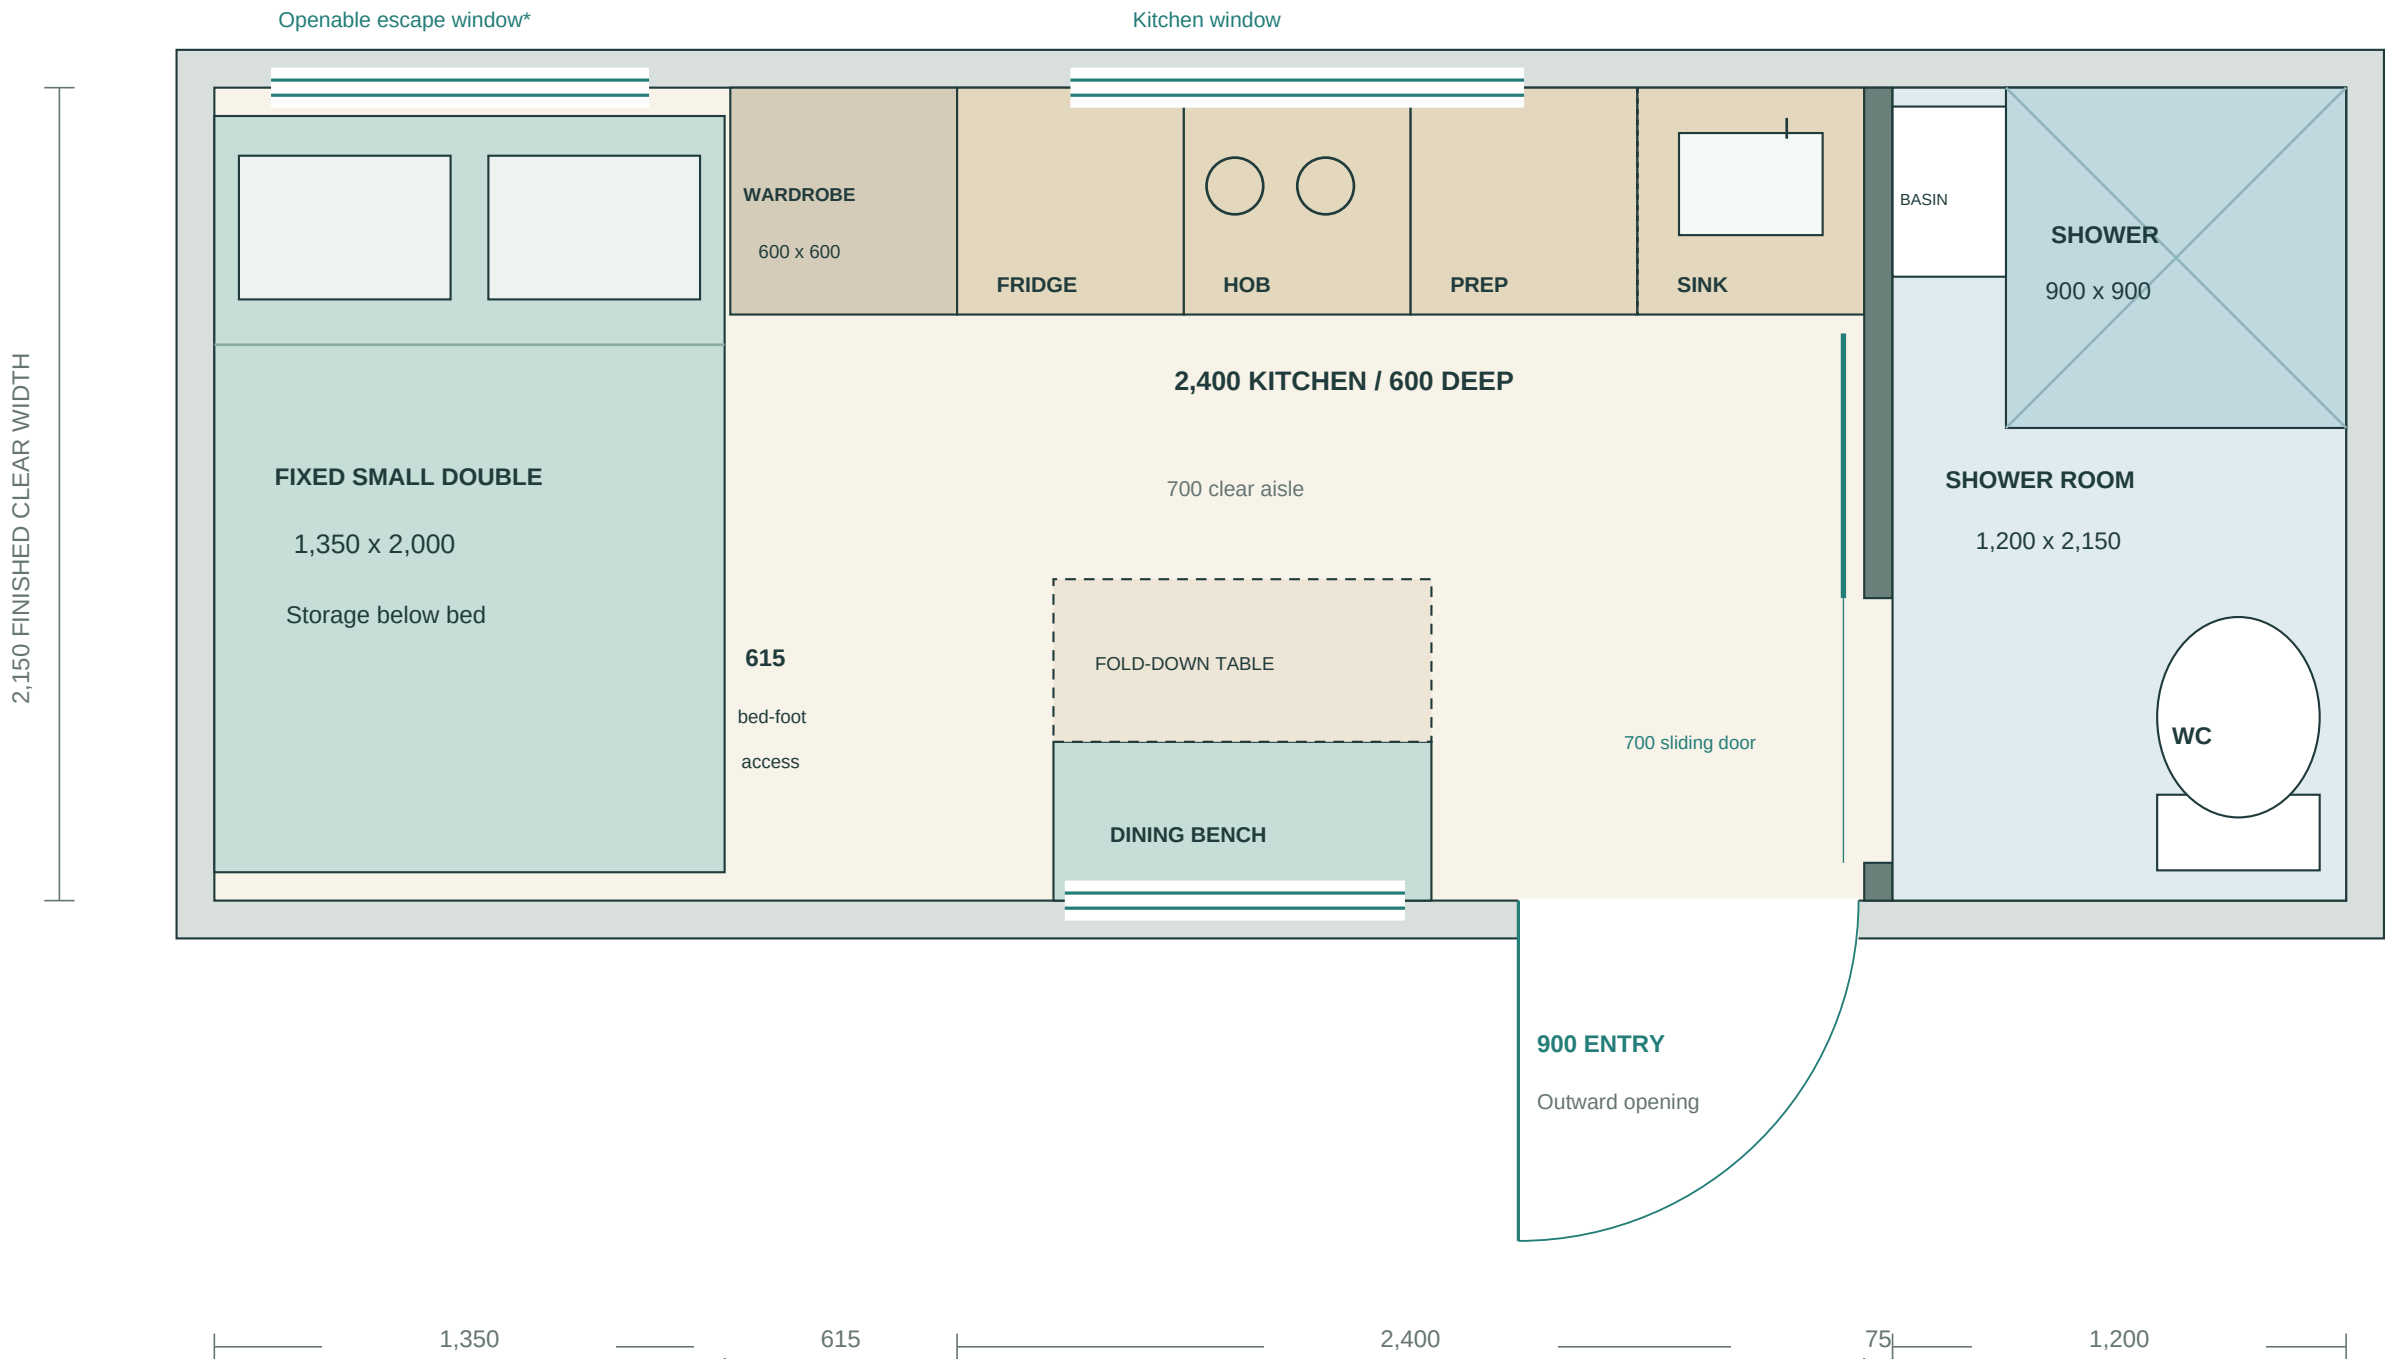

LAYOUT & SERVICES

Finished envelope: 5.64 x 2.15m (12.1m² before partitions). Assumes 100mm lining per side/end within a 5.84 x 2.35m shell.

Kitchen: undercounter fridge, two-ring electric hob, preparation surface and sink. Water heater in service cupboard above sink; extract to outside.

Bathroom: waterproof shower room, compact WC and hand basin; mechanical extract. Mains water, foul drainage and electrical hook-up assumed.

Heating, sockets and smoke/heat alarms to be designed; no off-grid tanks or batteries allocated. Cargo end doors retained externally behind lined wall.

Concept only: verify actual shell, insulation/condensation design, structure at openings, escape window*, fire strategy and residential approvals before build.